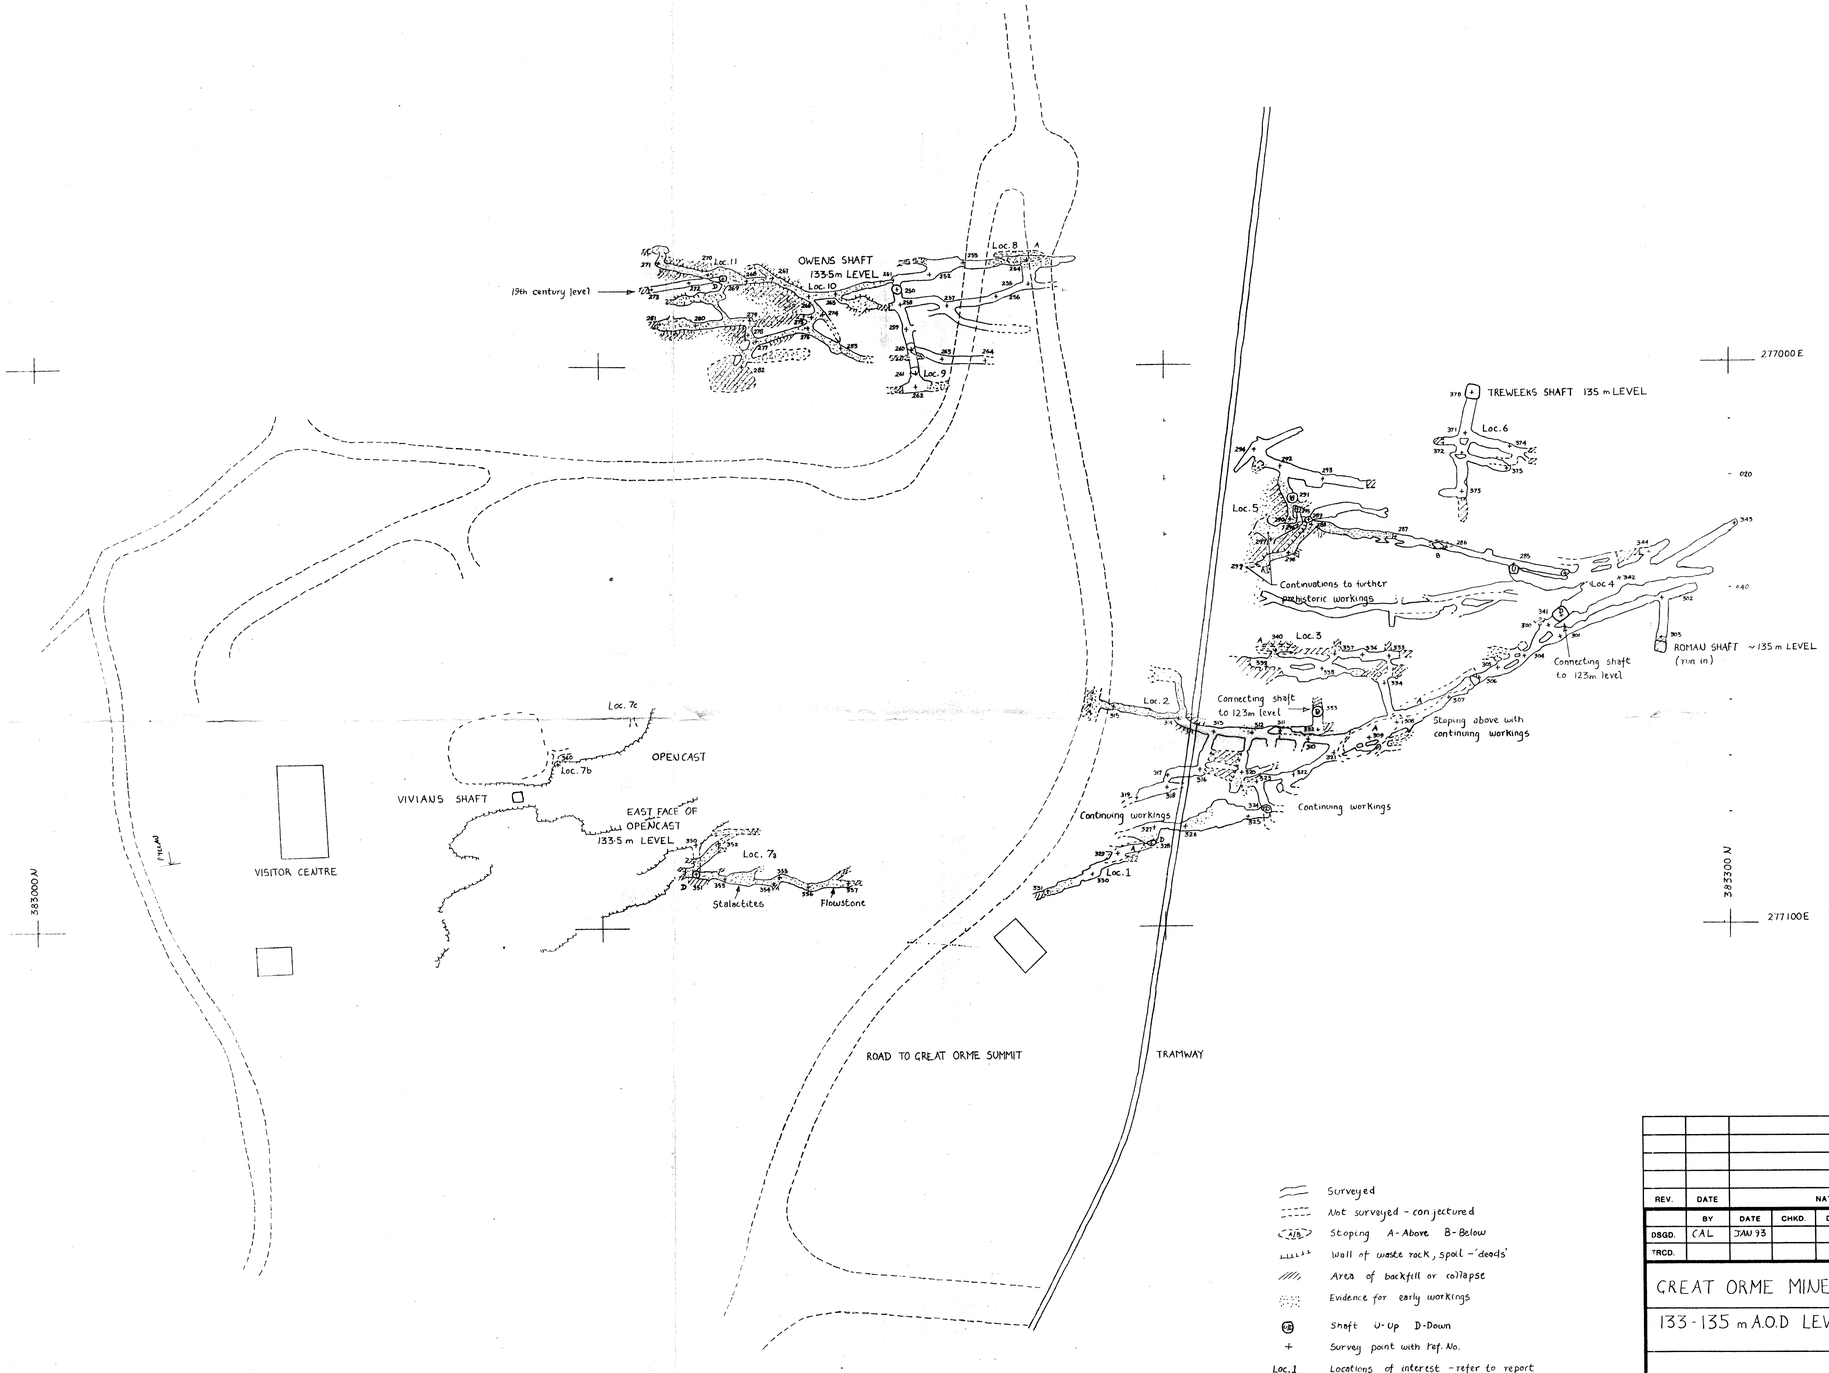

REV.	DATE	NATURE OF REVISION	BY	CHKD.

	BY	DATE	CHKD.	DATE
DSGD.	CAL	JAN 93		
TRCD.				

The limits, including the heights and depths of the Works, shown on this Drawing are simply the limits to which the Quantities have been measured and do not limit the obligations of the Contractor under the Contract.

GREAT ORME MINES

133 - 135 m A.O.D LEVELS

SCALE 1:500 0 5 10m

DATE JAN 93

DRAWING NO. 1

33 x 22