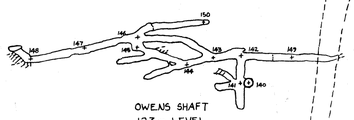

277000 E

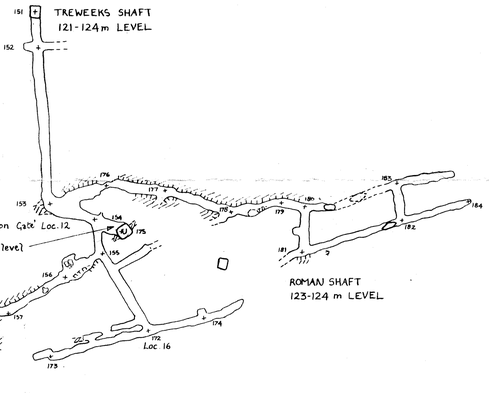

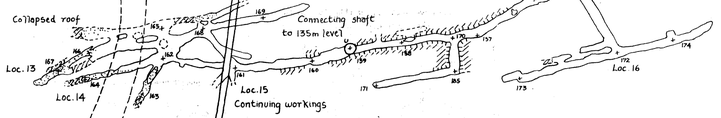

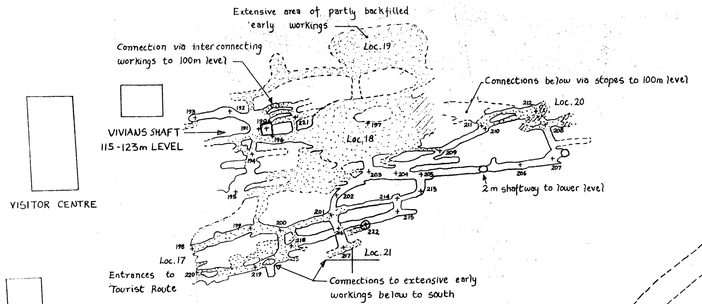

VISITOR CENTRE

383000 N

TRAMWAY

383500 N

277100E

ROAD TO GREAT ORME SUMMIT

- Surveyed
- Not surveyed - conjectured
- Stoping A-Above B-Below
- Wall of waste rock, spoil - 'deads'
- Area of backfill or collapse
- Evidence for 'early' workings
- Shaft U-Up D-Down
- + Survey point with ref. No.
- Extent of Tourist Route
- Loc.1 Location of interest - refer to report

REV.	DATE	NATURE OF REVISION	BY	CHKD.

	BY	DATE	CHKD.	DATE
DSGD.	CAL	JAN 93		
TRCD.				

COPYRIGHT GREAT ORME MINES LTD.
The limits, including the heights and depths of the Works, shown on this Drawing are simply the limits to which the Quantities have been measured and do not limit the obligations of the Contractor under the Contract.

GREAT ORME MINES

115-124 m A.O.D LEVELS

GREAT ORME MINES LTD.
LLANDUDNO
GWYNEDD LL30 2XG

SCALE 1:500 0 5 10 m

DATE JAN 93

DRAWING NO. 2